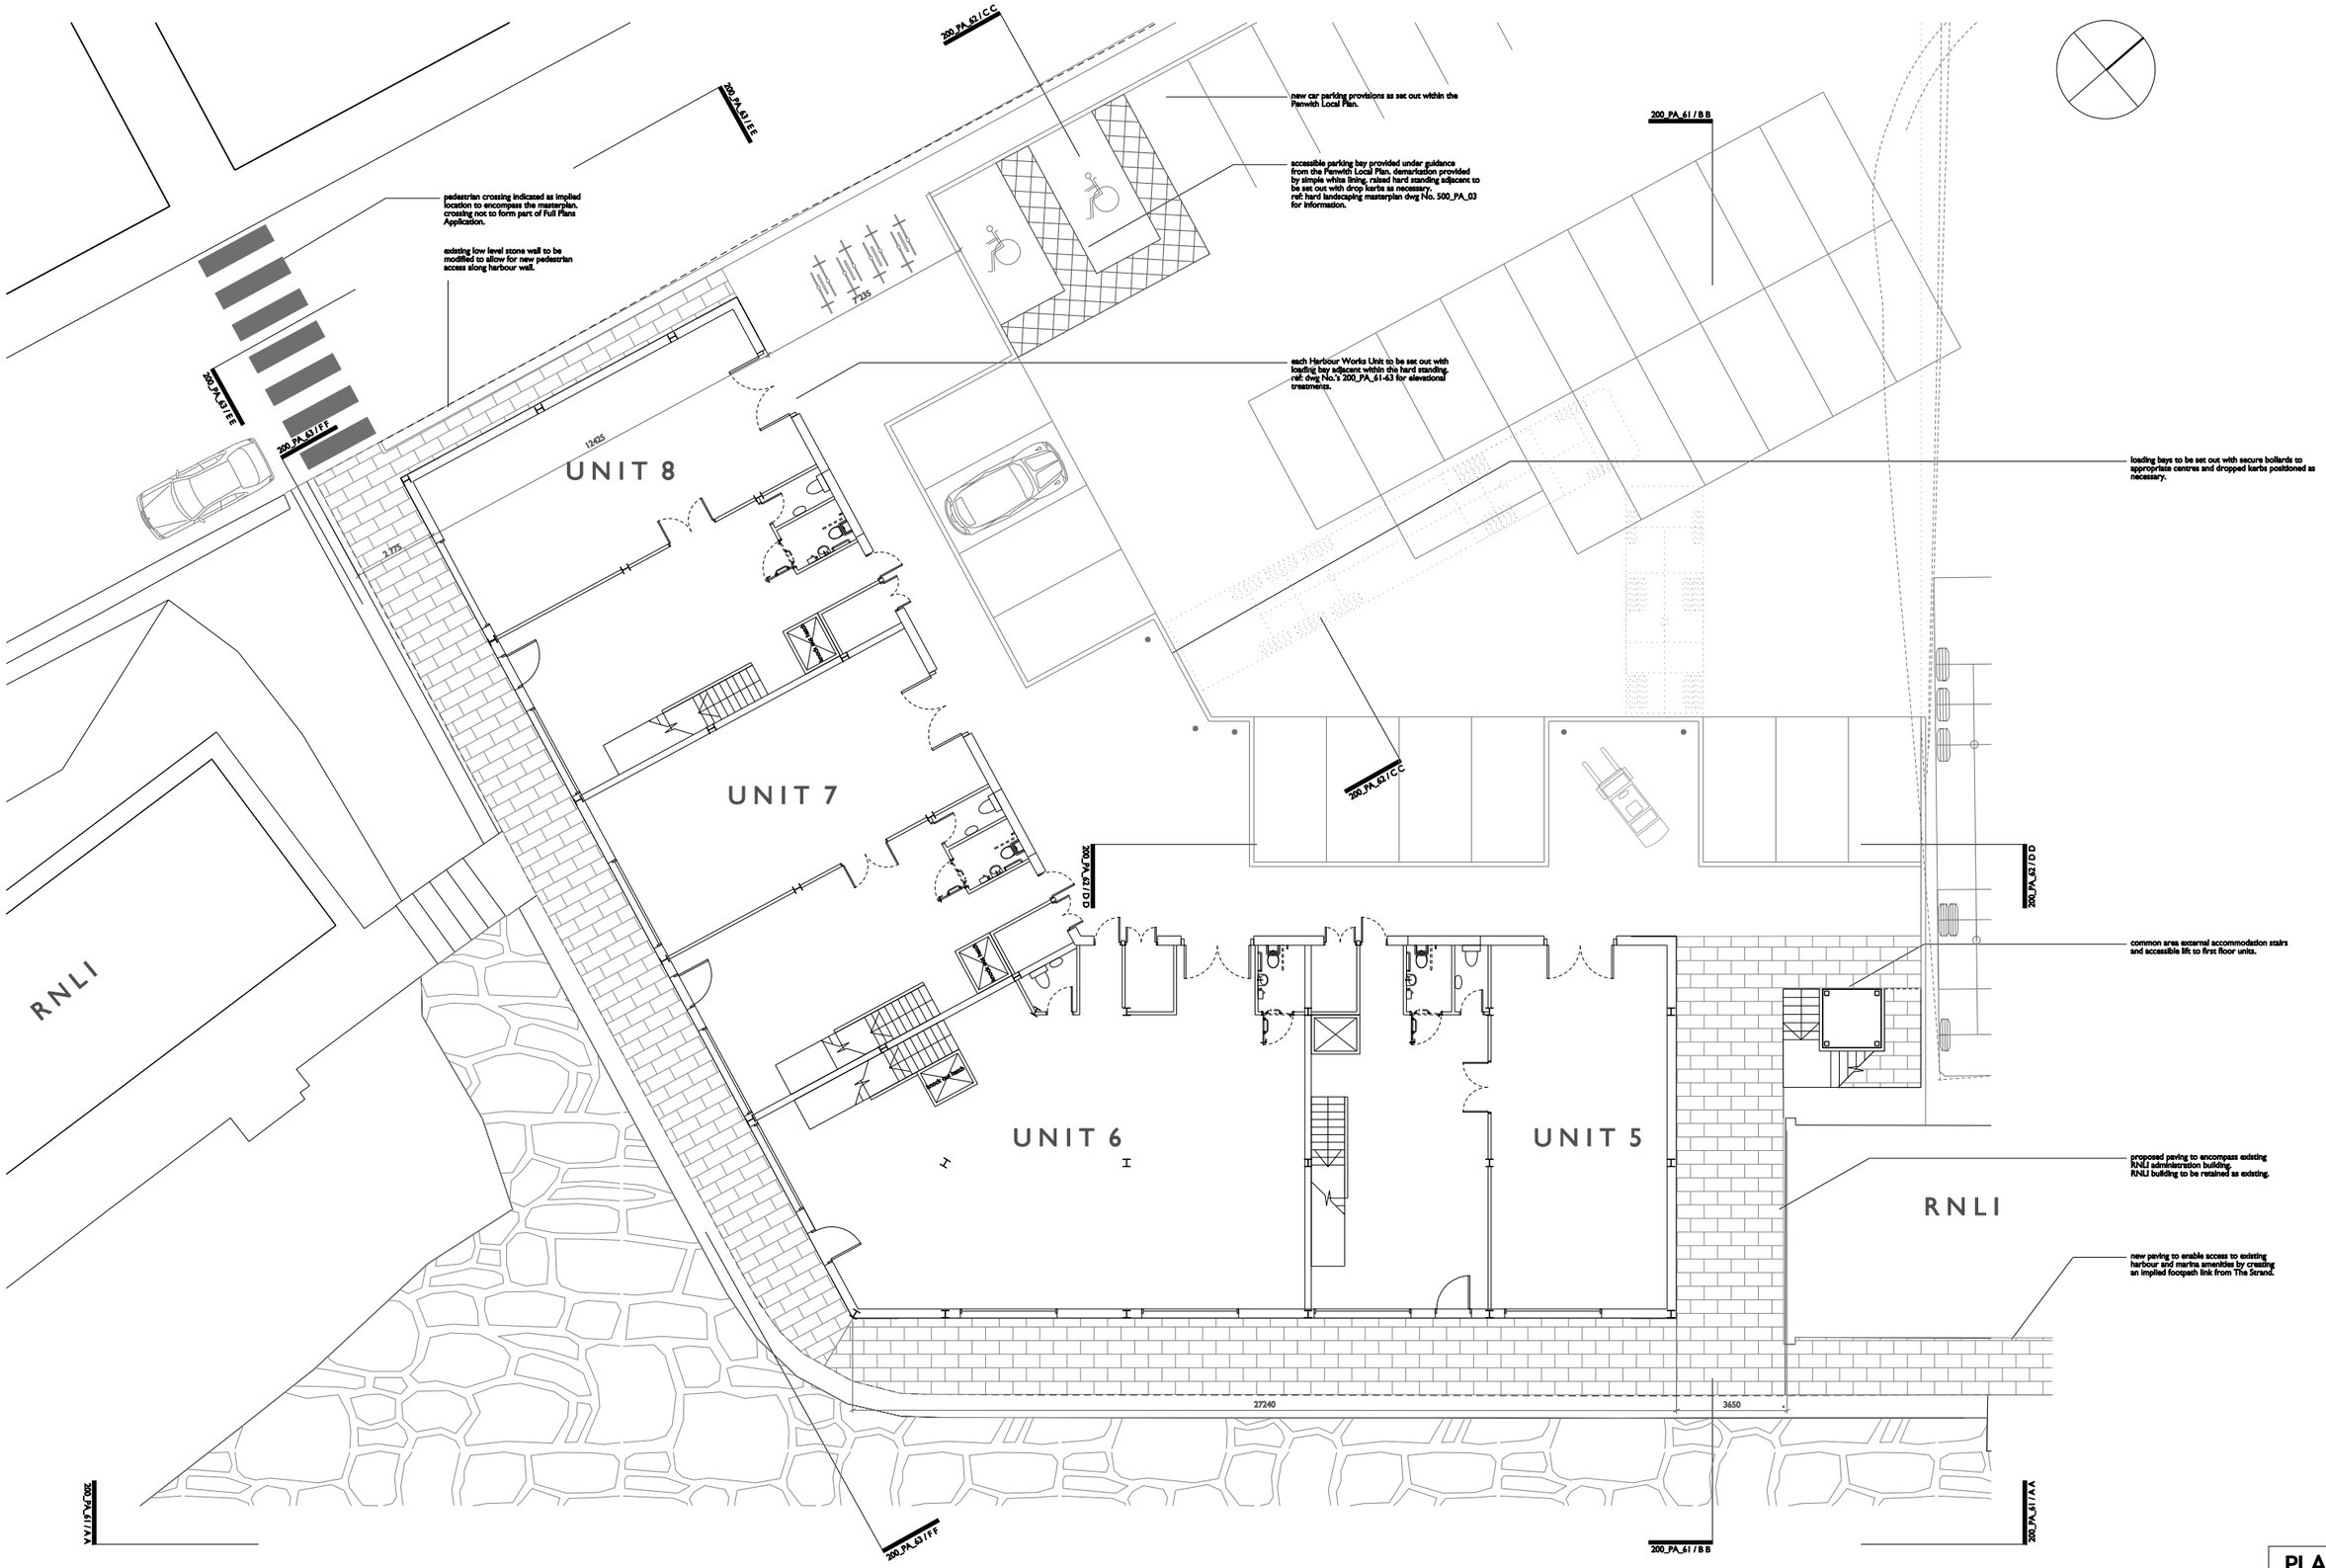

PLANNING

Unless indicated opposite, this drawing is for information only.	Work Package	Tender	Briefing	Construction	Date	Revision	Description	Project : Newlyn Harbour
Do not scale. Use figured dimensions only. All dimensions to be checked on site.								Subject : Units 5 to 8 Ground Floor plan
Original size : A3								Scale : 1:200 Date : Project Ref : NH Drwg No : 200_PA_01 Rev :
© Pringle Richards Sharratt Ltd. Registered in England No. 3189549								Architect : PRINGLE | RICHARDS | SHARRATT | LIMITED Studio 11 Cantarbury Court London SW9 6DE